



1 OVERALL FRONT EXTERIOR ELEVATION
SCALE: 3/32"=1'-0"

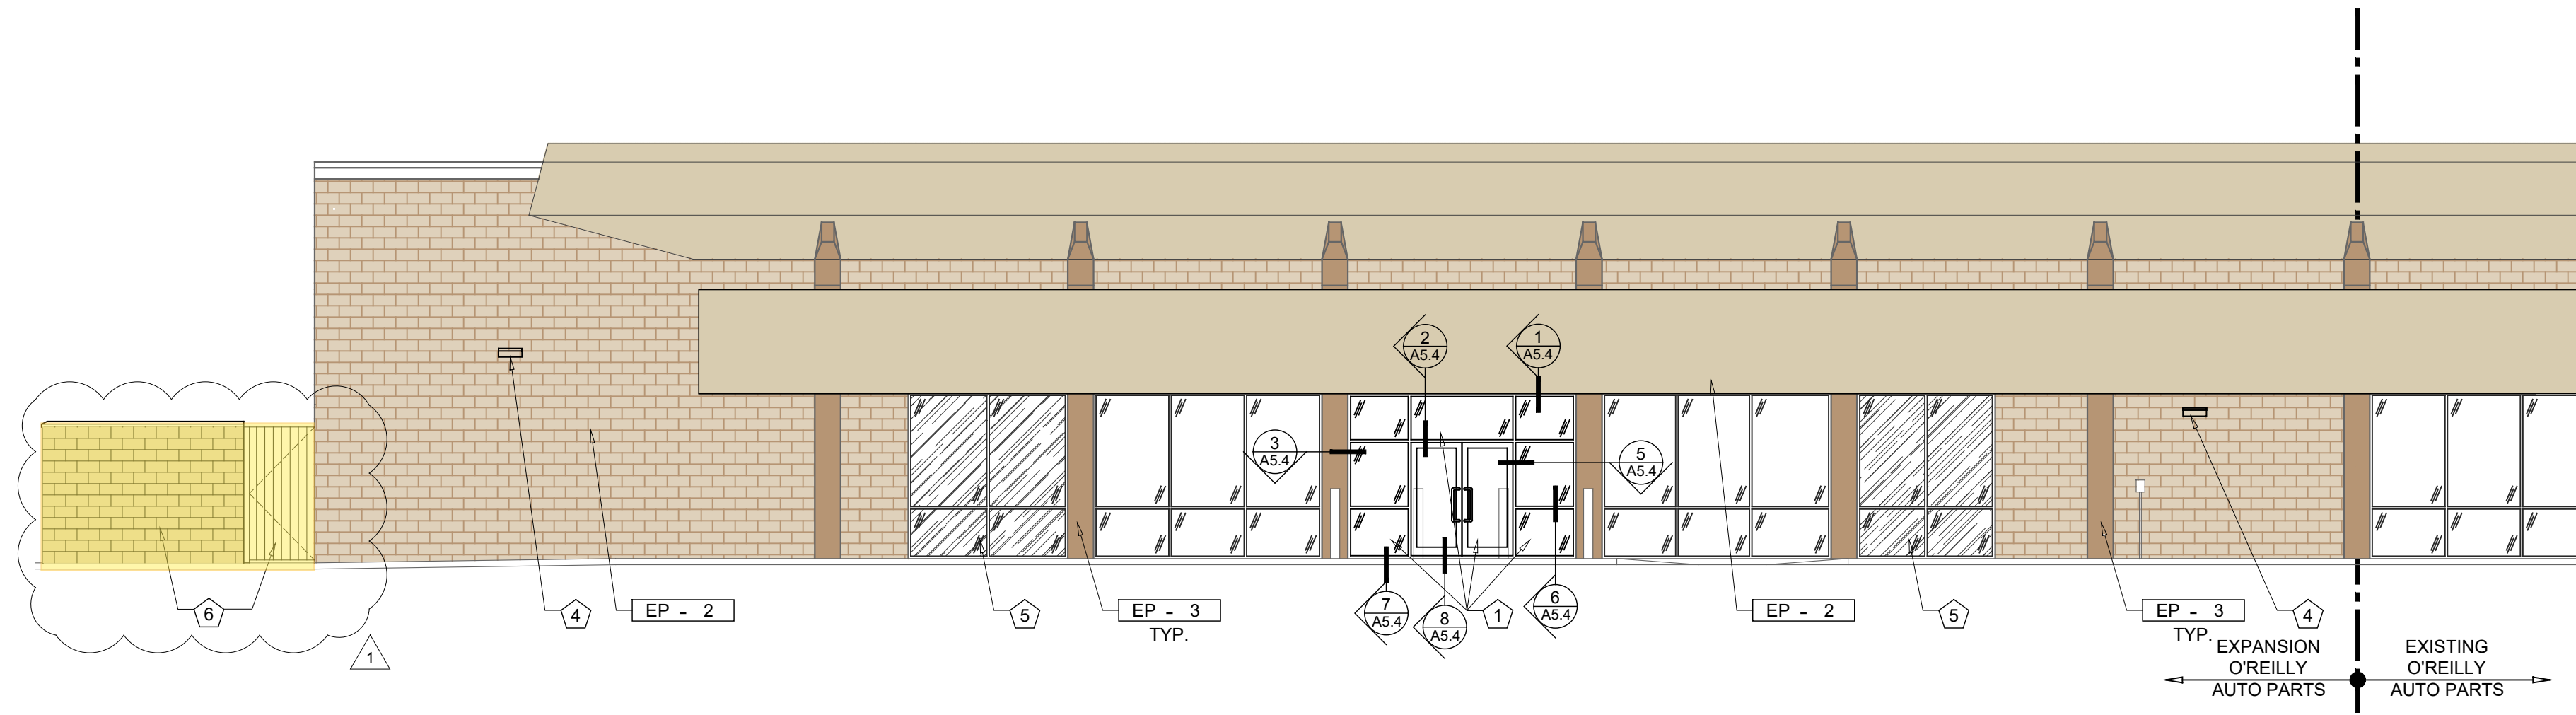

2 EXPANSION EXTERIOR ELEVATION
SCALE: 1/8"=1'-0"

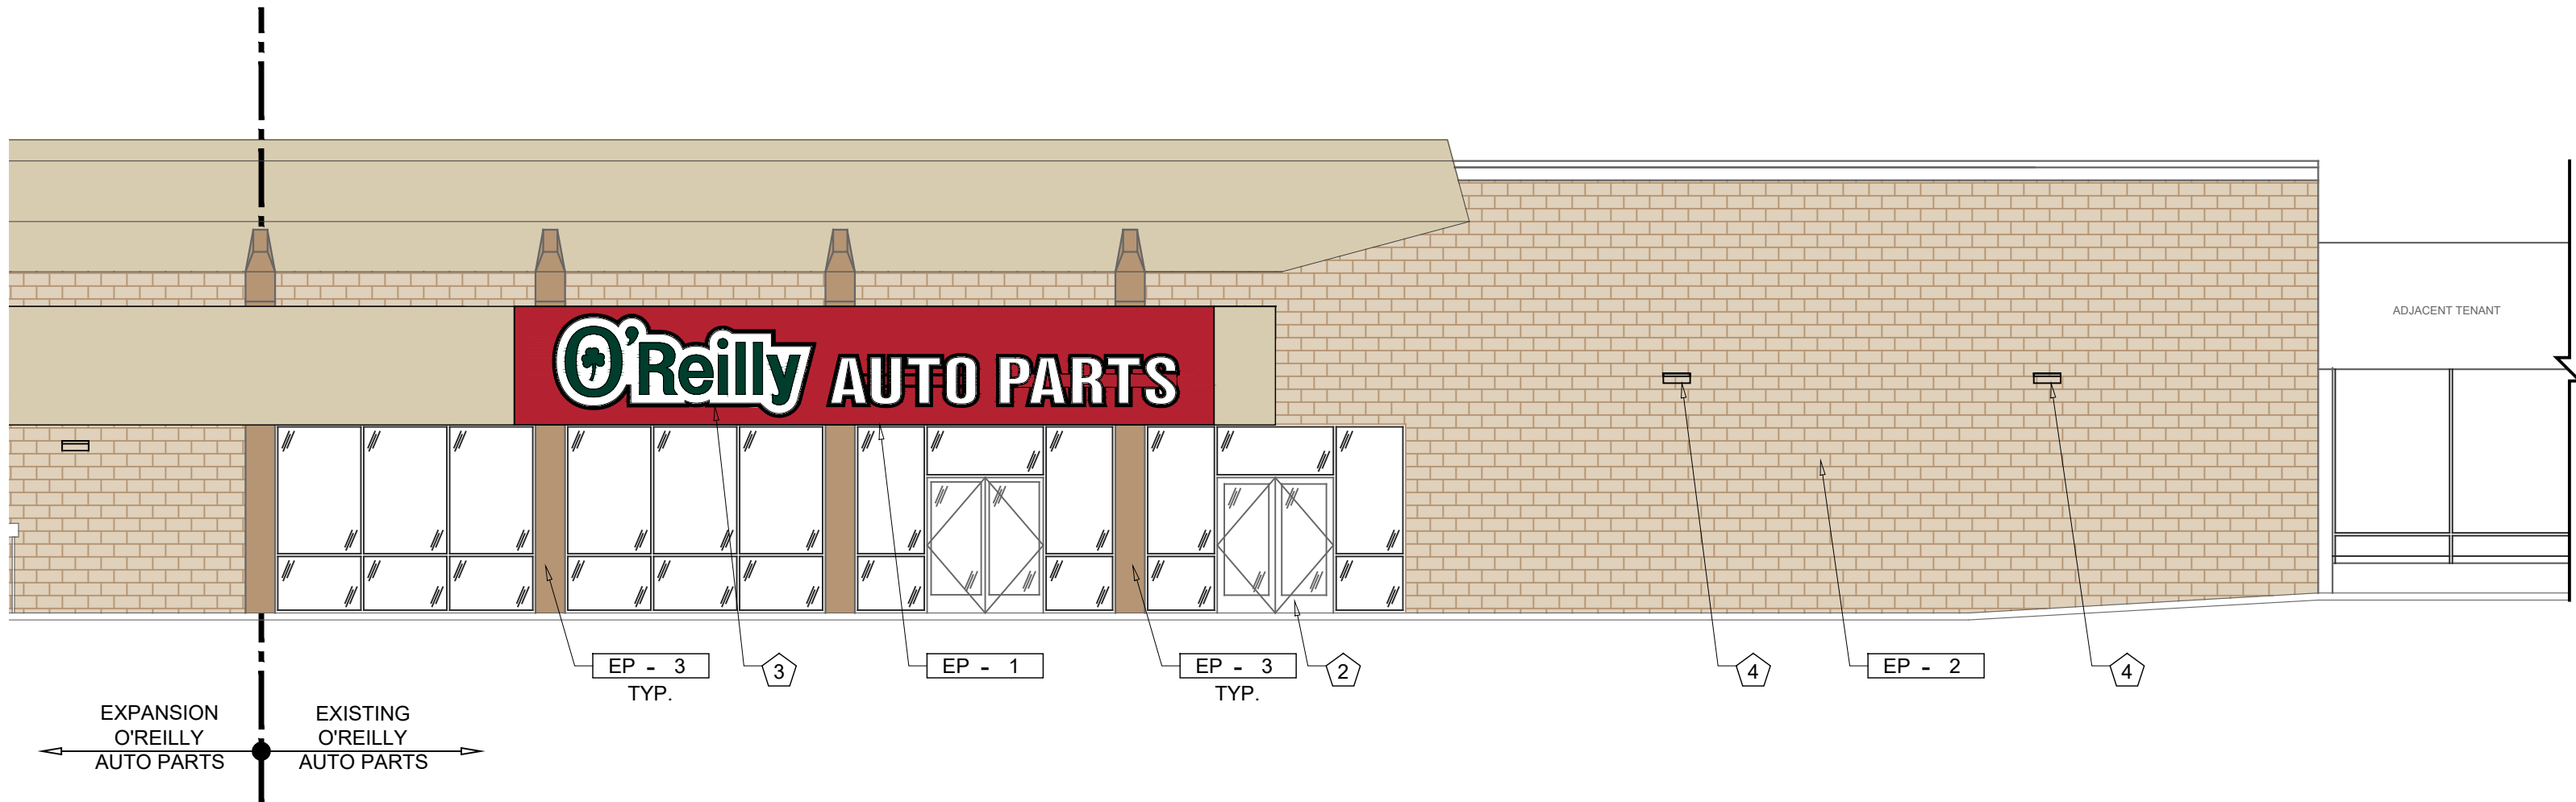

3 EXISTING FRONT EXTERIOR ELEVATION
SCALE: 1/8"=1'-0"

EXTERIOR FINISH SCHEDULE

NOTE: REFER TO ELEVATIONS FOR FINISH LOCATIONS

STEEL DOORS AND FRAMES
MFG: REFER PROJECT MANUAL
FINISH: FACTORY PRIMED AND FIELD PAINTED, SEMI-GLOSS FINISH
COLOR: TO MATCH ADJACENT WALL COLOR, SHERWIN WILLIAMS OR APPROVED EQUAL

STOREFRONT SYSTEM
MFG: EFCO, KAWNEER OR VISTA WALL (NO SUBSTITUTES)
COLOR: TO MATCH EXISTING or IVY, DARK IVY OR INTERSTATE GREEN, RESPECTIVELY

WINDOW TINT

MFG: 3M
STYLE: LAYER 1 - NIGHT VISION 15 (APPLY FIRST); LAYER 2 - FASERA, MILANO (APPLY OVER)
REP: JIM MANNIX | 612.325.6509
NOTE: INSTALL PRIOR TO INSTALLATION OF INTERIOR WALL CONSTRUCTION.

FACADE

EP - 1 PAINT
MFR: SHERWIN WILLIAMS
STYLE: SHER-CRYL
COLOR: SW6871 POSITIVE RED
FINISH: GLOSS
APP: PER MFR SPECS FOR SURFACE
INCLUDE THREE COMPONENT (B65T105 / B65V105 / B65C105) CLEAR URETHANE

EP - 2 PAINT
MFR: SHERWIN WILLIAMS
COLOR: SW6141 SOFTER TAN
FINISH: SEMI GLOSS
APP: PER MFR SPECS FOR SURFACE

EP - 3 PAINT
MFR: SHERWIN WILLIAMS
COLOR: SW6108 LATTE
FINISH: SEMI GLOSS
APP: PER MFR SPECS FOR SURFACE

EXTERIOR GENERAL NOTES

A MANUFACTURER: SHERWIN WILLIAMS SPECIFIED. EQUAL PRODUCTS BY PPG INDUSTRIES ACCEPTABLE (NO SUBSTITUTES).

B APPLICATION: INSTALL PER MANUFACTURER'S RECOMMENDATIONS FOR PROJECT CONDITIONS. EACH COAT SPECIFIED SHALL BE SPRAY APPLIED AND BACK ROLLED. COVERAGE THICKNESS INDICATED IN WET MIL UNITS, UNLESS OTHERWISE INDICATED.

C BUILDING EXTERIOR CLEANING NOTE: ALL EXISTING EXTERIOR CONSTRUCTION NOTED TO REMAIN INCLUDING BUT NOT LIMITED TO: MASONRY CONSTRUCTION, EIFS, EXPOSED WOOD FINISHES, EXPOSED STEEL, ROOF DRAINAGE GUTTERS, WALL SCUPPERS, DOWNSPOUTS, ETC. SHALL BE CLEANED. PATCH AND REPAIR TO LIKE NEW CONDITION AND TO BE PAINTED AS NOTED ON ELEVATIONS.

D BUILDING REPAIR NOTE: GENERAL CONTRACTOR IS TO REPAIR AND SEAL ALL AREAS ALONG THE EXTERIOR SIDES OF BUILDING WALLS OF THE PROPOSED O'REILLY'S WORK SCOPE INCLUDING BUT NOT LIMITED TO: CRACKS, DAMAGED CONCRETE FOUNDATION, METAL ROOF COPINGS, ROOF DRAINAGE GUTTERS, WALL SCUPPERS, DOWNSPOUTS, DAMAGED MASONRY, TEXTURED FINISHES, EIFS SYSTEM, ETC. WHERE ITEMS SHOWN TO BE REMOVED, THE GENERAL CONTRACTOR IS TO PATCH ALL EXISTING SURFACES TO MATCH ADJACENT SURFACES AND PAINT TO MATCH EXISTING OR TO MATCH NEW SCHEDULED FINISHES AS SHOWN.

EXTERIOR KEYNOTES

1 NEW STOREFRONT DOOR AND WINDOW SYSTEM TO MATCH EXISTING COLOR AND STYLE.

2 EXISTING DOUBLE DOORS.

3 SURFACE MOUNTED SIGN, O'REILLY CONSTRUCTION FURNISHED AND INSTALLED. PROVIDE ROUGH-IN ELECTRICAL. GC TO VERIFY ADEQUATE BACKING FOR MOUNTING. COORDINATE REQUIREMENTS WITH O'REILLY CONSTRUCTION. SIGN SUBMITTED AS A DEFERRED SUBMITTAL UNDER SEPARATE SIGN PERMIT BY O'REILLY, REFER TO PERMITTED DRAWINGS FOR COORDINATION.

4 NEW WALL PACK LIGHT FIXTURE. REFER TO ELECTRICAL DRAWINGS.

5 PROVIDE WINDOW TINT, AS INDICATED.
NOTE: INSTALL PRIOR TO INSTALLATION OF INTERIOR WALL CONSTRUCTION.

6 NEW 8'-0" HIGH C.M.U. SCREEN WITH PRECAST CAP FOR DIESEL FUEL GENERATOR. PAINT C.M.U. TO MATCH BUILDING WALL FINISH.
GATE: 3'-6" X 8'-0" HIGH COMPOSITE FENCING. COLOR: POLYMER COMPOSITE MATERIAL COLOR TO BE EQUAL TO "TREX" DECKING SERIES "PEBBLE GREY".

Professional of Record

CASCO

12 Surmen Drive, Suite 100,
St. Louis, MO 63143
T: 314.681.1100

PROJECT:
O'REILLY AUTO PARTS STORE - CHO
12516/12524 CENTRAL AVENUE
CHINO, CA 91710

EXTERIOR ELEVATIONS

O'Reilly
AUTO PARTS

REV. DESCRIPTION DATE

FOR REVIEW 06/04/24

1 PLANNING COMMISSION REVIEW


DRAWN BY: MGC CHECKED BY: MGC

DATE: 06/04/24

PROJECT NUMBER: 2303438

SHEET NUMBER:

A2.2.2

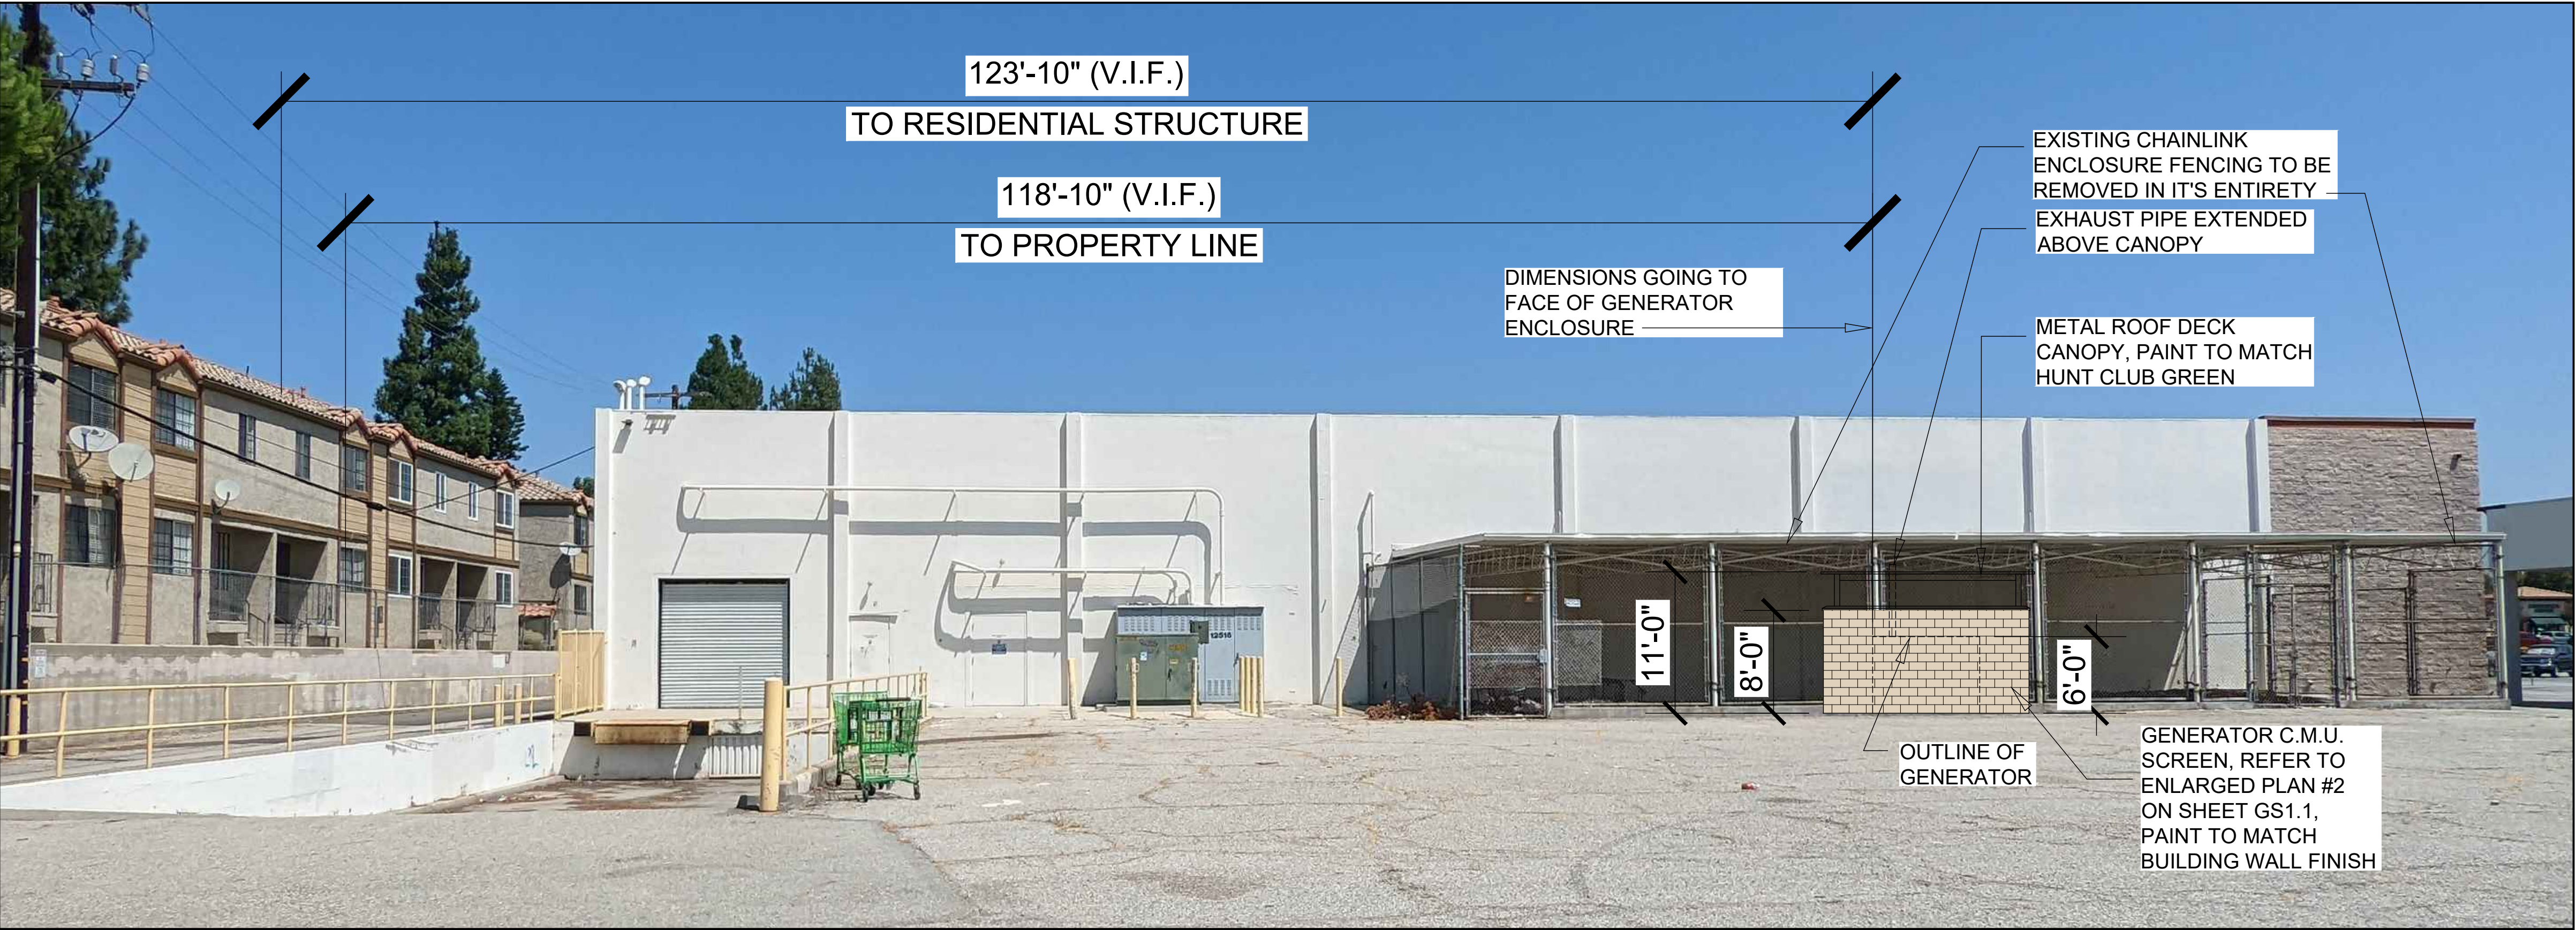

1 EXISTING GOOGLE MAPS ELEVATION WITH PROPOSED GENERATOR SCREEN LOCATION



2 EXISTING SITE PHOTOS

NOT FOR
CONSTRUCTION

Professional of Record

CASCO

12 Surmen Drive, Suite 100,
St. Louis, MO 63143
1-314-681-1100

PROJECT:
O'REILLY AUTO PARTS STORE - CHO
12516/12524 CENTRAL AVENUE
CHINO, CA 91710

PRELIMINARY GENERATOR SCREEN

O'Reilly
AUTO PARTS


REV. DESCRIPTION DATE
CITY COUNCIL 09/03/24

DRAWN BY: MGC CHECKED BY: MGC
DATE: 09/03/24
PROJECT NUMBER: 2303438
SHEET NUMBER:


GS1.2





4 EMERGENCY BACKUP GENERATOR W/ ENCLOSURE (SIMILAR)
SCALE: 3/4"=1'-0"

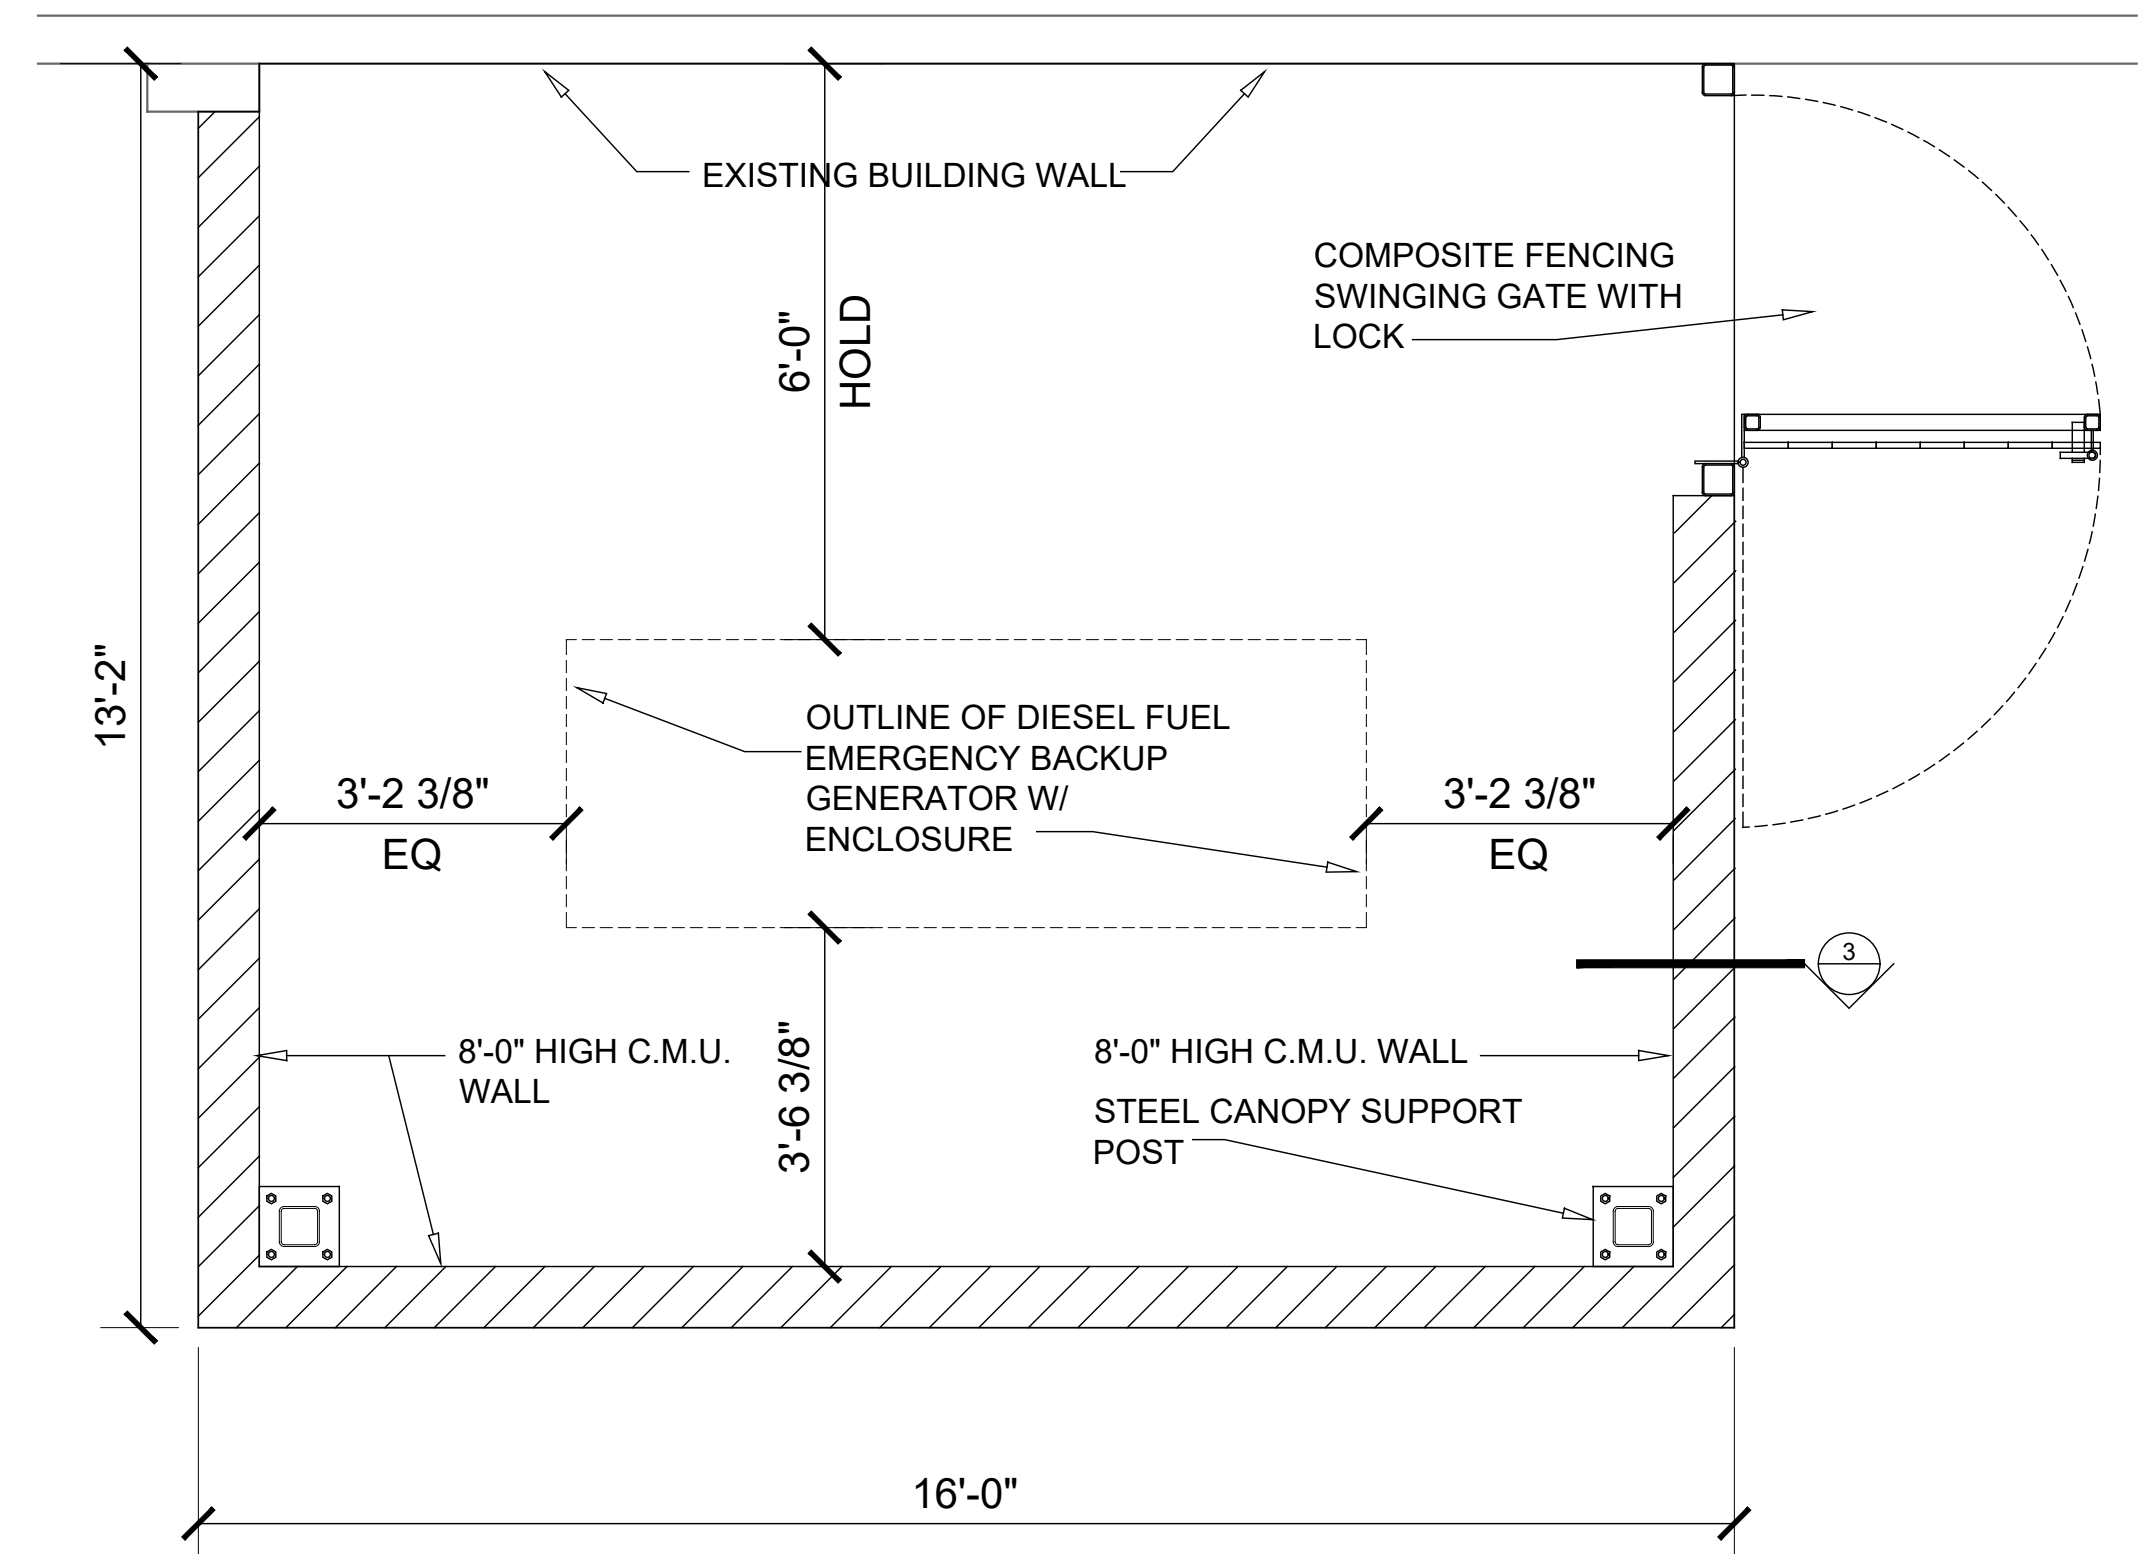

2 EMERGENCY BACKUP GENERATOR SCREEN
SCALE: 1/2"=1'-0"

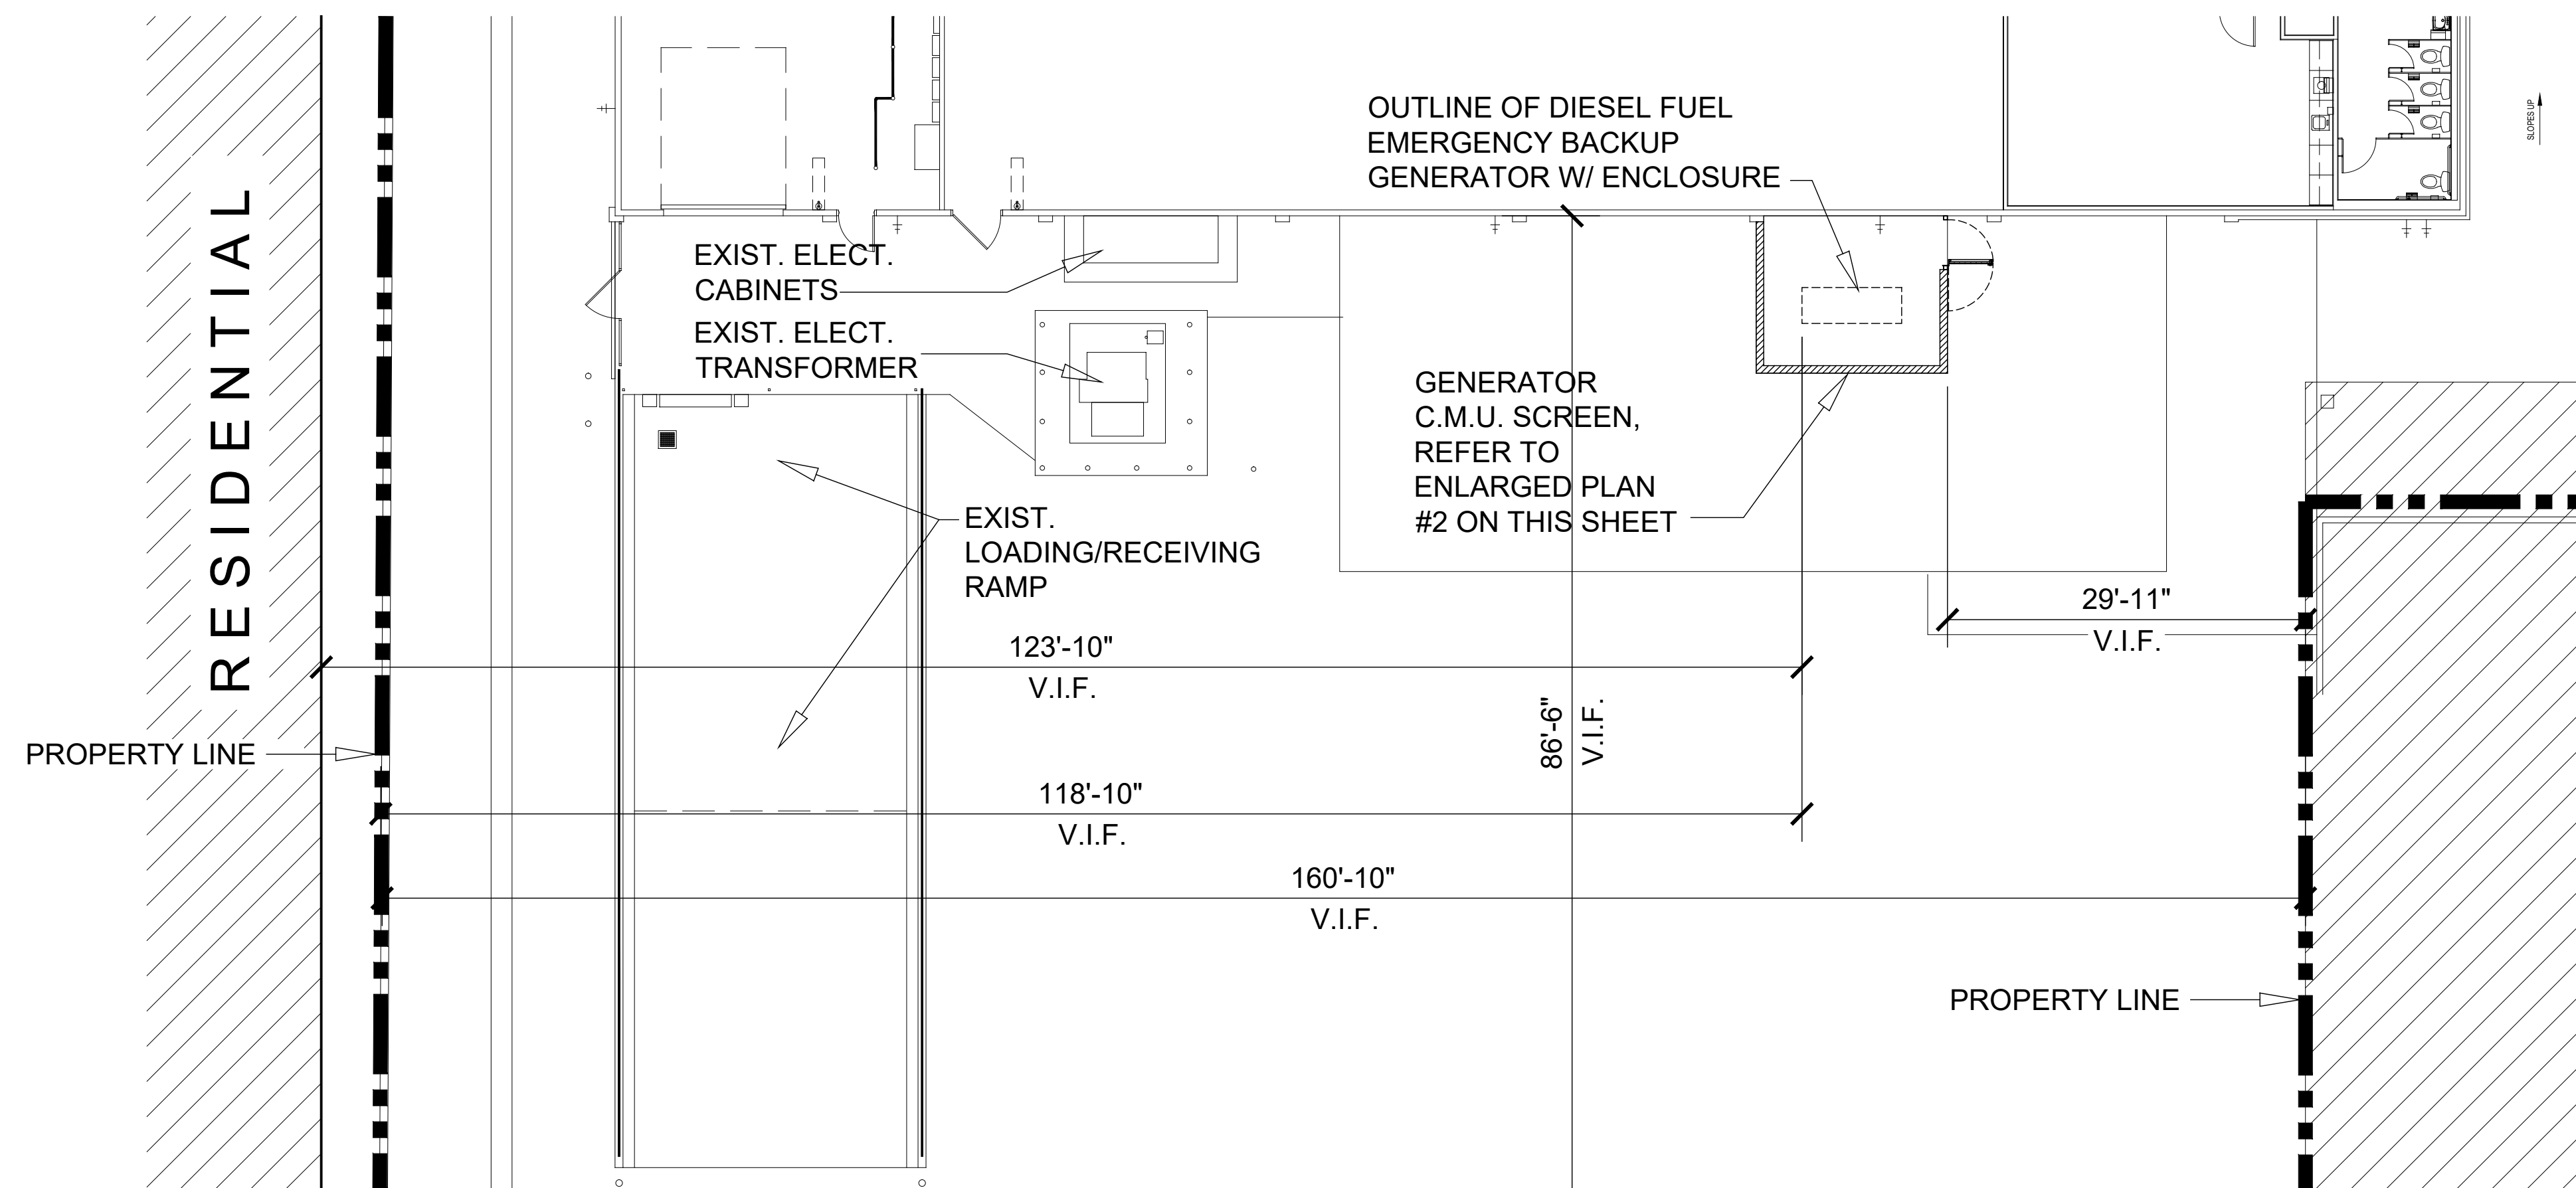

1 PARTIAL SITE PLAN
SCALE: 3/32" = 1'-0"

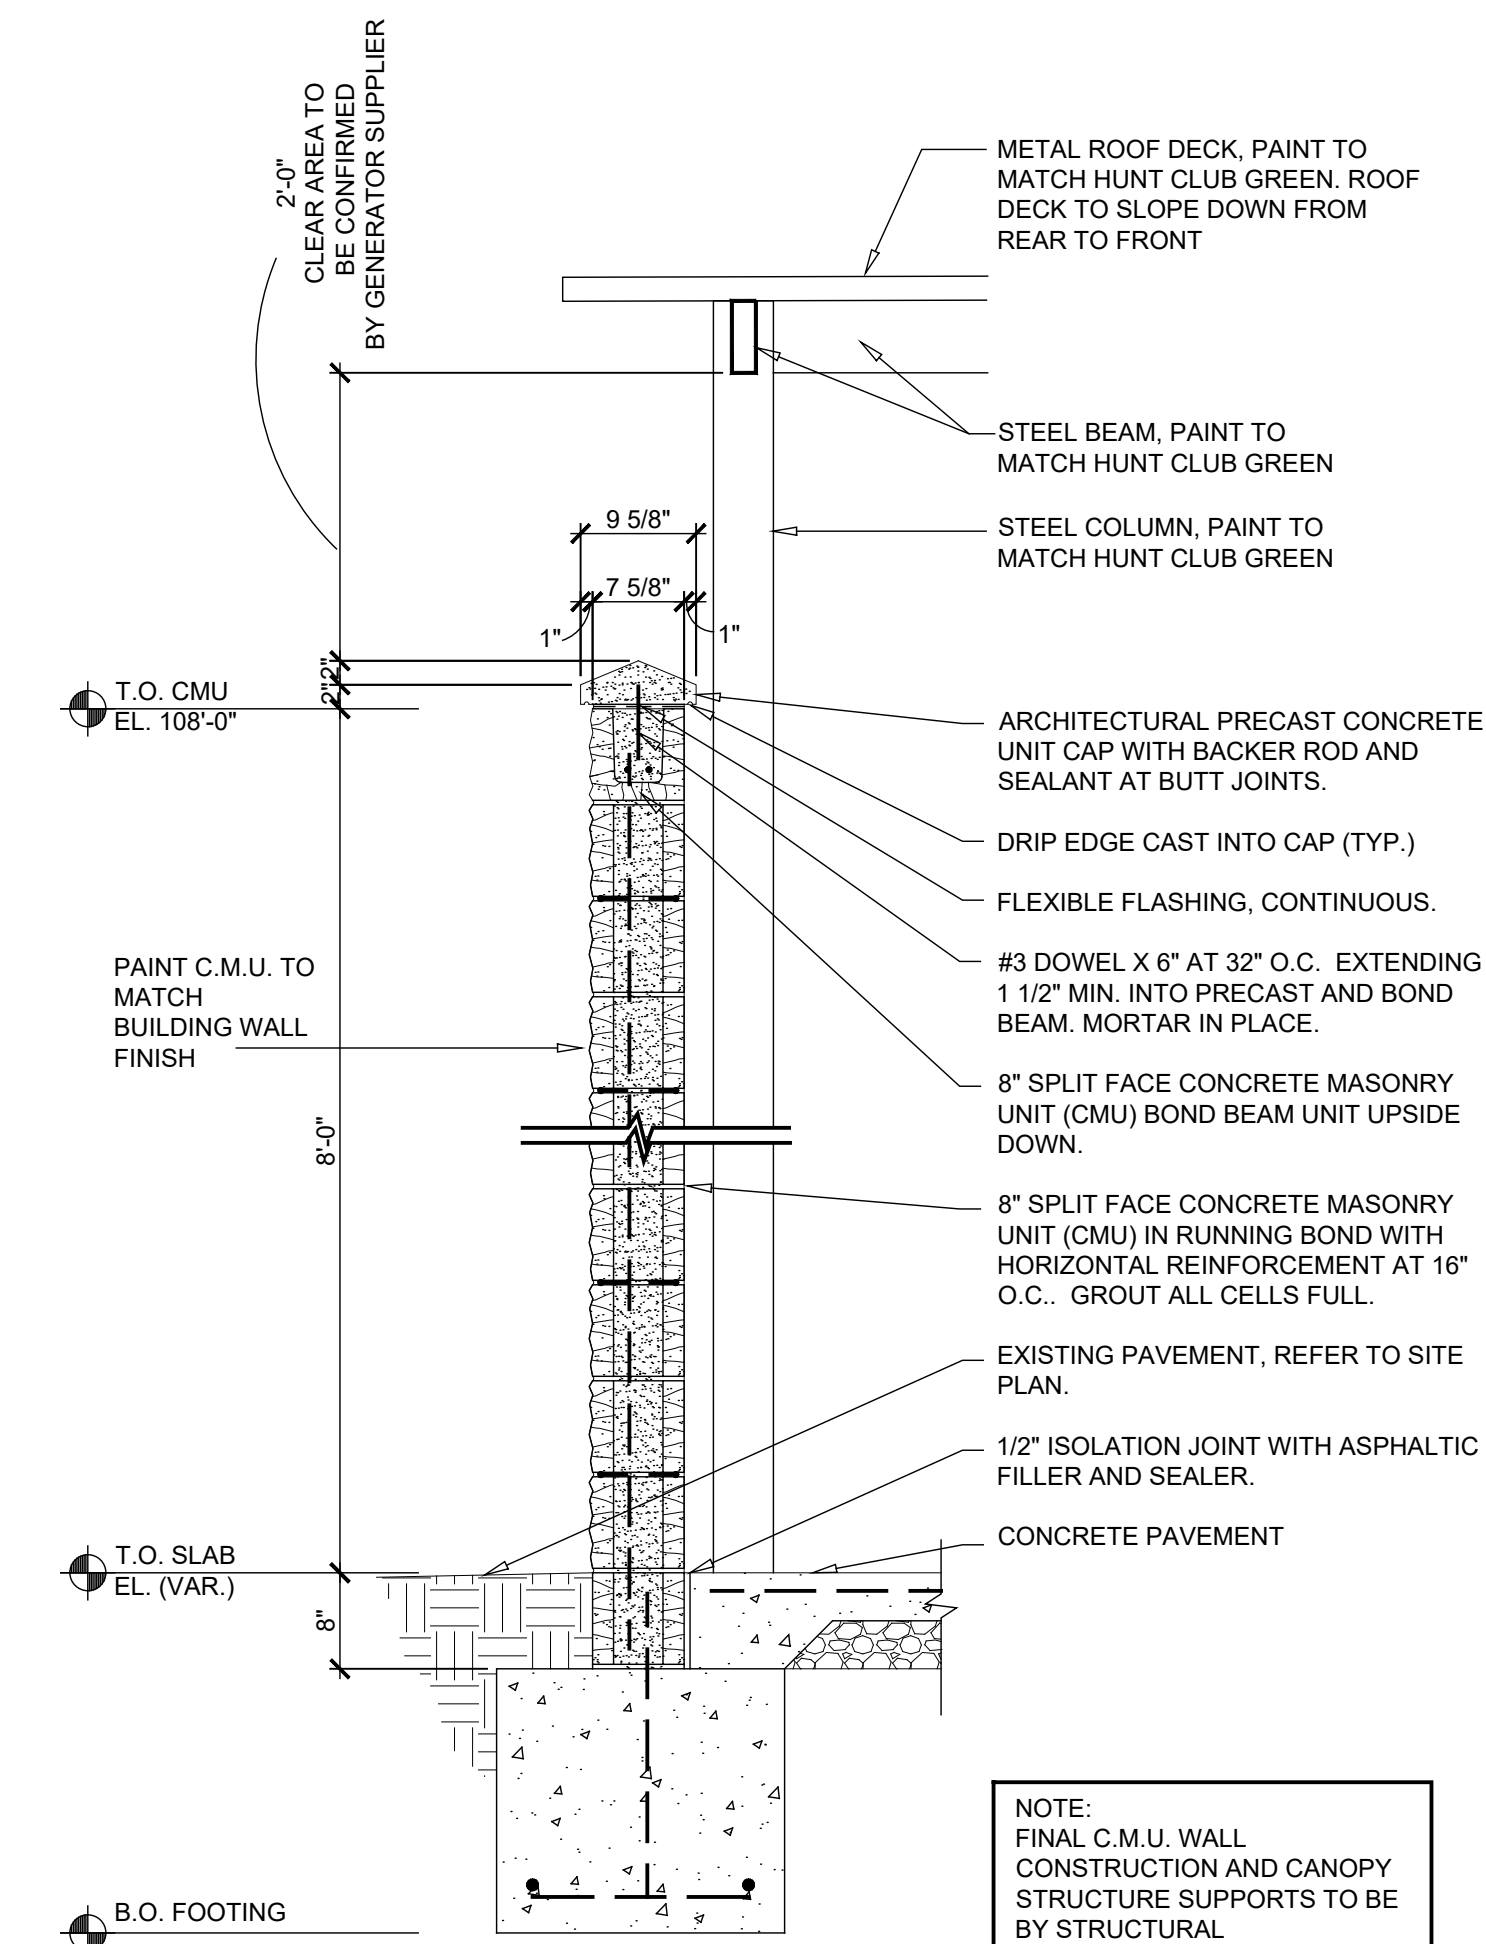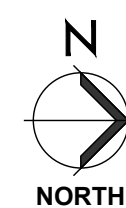

3 SCREEN WALL SECTION
SCALE: 3/4"=1'-0"

NOT FOR
CONSTRUCTION

Professional of Record

CASCO
12 Sunnen Drive, Suite 100,
St. Louis, MO 63143

St. Louis, MO 63143
T: 314.821.1100

O'REILLY AUTO PARTS STORE - CHO
12516/12524 CENTRAL AVENUE
CHINO, CA 91710

PRELIMINARY GENERATOR SCREEN



EV.	DESCRIPTION	DATE
	CITY COUNCIL	09/03/24

AWN BY: GC	CHECKED BY: MGC
DATE: 9/03/24	
PROJECT NUMBER: 303438	
SHEET NUMBER:	

GS1.1]

