


EXHIBIT "A" - TM 18923

SITE PLAN

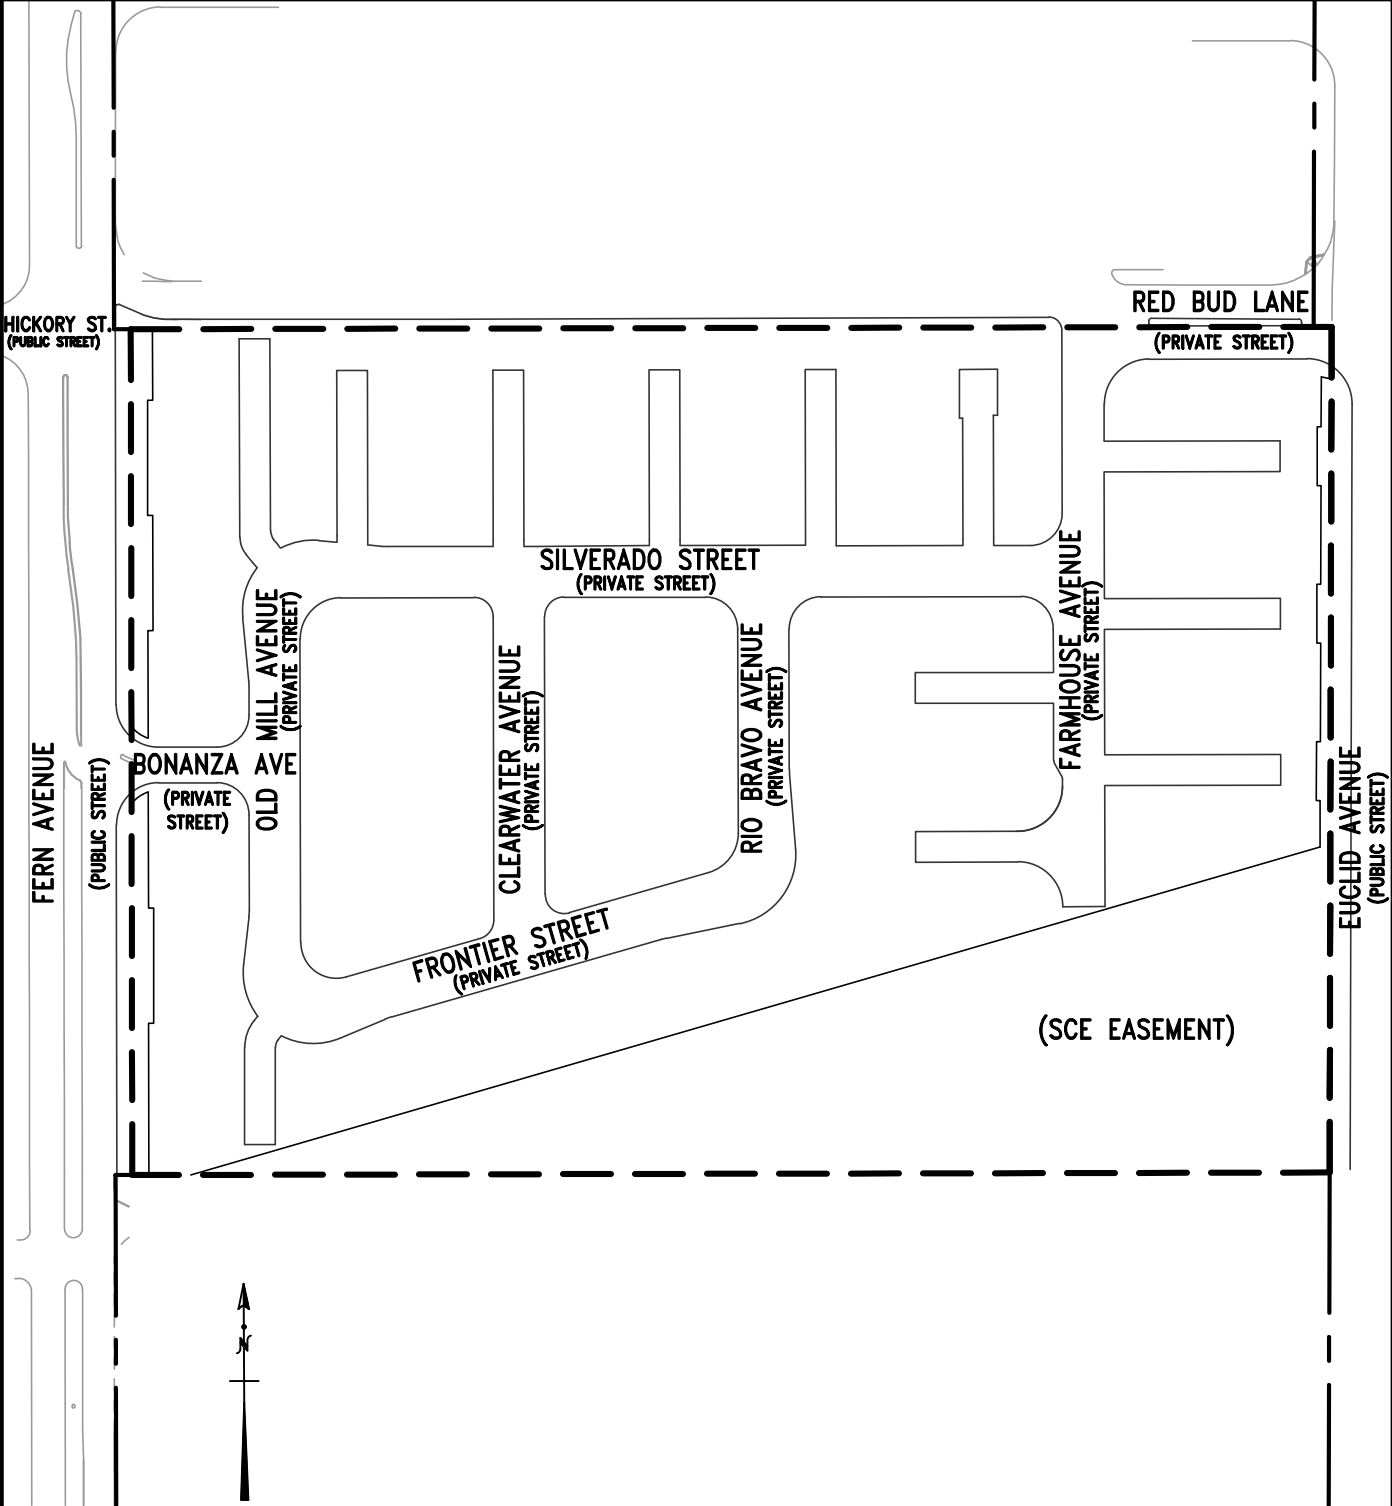

SCALE: 1"=150'

LEGEND

- TRACT BOUNDARY
- RIGHT OF WAY

CONSULTING, INC.
 CIVIL ENGINEERING
 LAND PLANNING & SURVEYING

6 ORCHARD, SUITE 200
 LAKE FOREST, CA 92630
 T. 949.916.3800
 F. 949.916.3805
 CVO-INC.NET

10/30/2017